This document is the property of Amphenol Corporation and is delivered on the express condition that it is not to be disclosed, reproduced or used, in whole or in part, nor manufactured to sell by anyone other than Amphenol Corporation without its prior consent, it that no right is granted to disclose or to use any information in this document.

REVISIONS				
SYM	ECN	DESCRIPTION	DATE	APPROVED
A1	HK2398	RELEASE FOR CUSTOMER	11/19/12	Michael IP

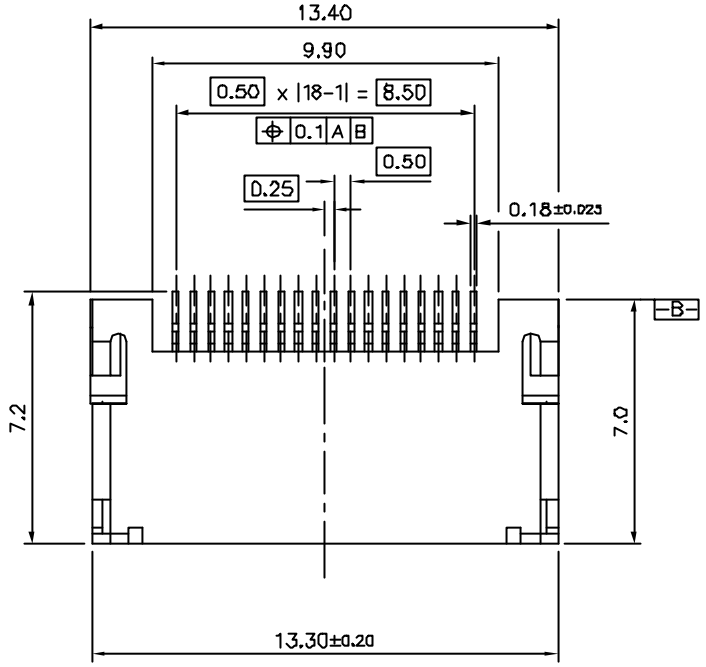

Notes :

1. Material:
   Housing: LCP or PA, black, UL94V-0;
   Contact: Phosphor bronze;
   Plating: 0.51um gold over 2um Nickel on mating area;
   2.54um Ti-lead over 2um Nickel on tail area;
   Shell: Stainless steel;
2. Packing: Tape&reel;
3. Ordering P/N: MHS-0018-201-002.

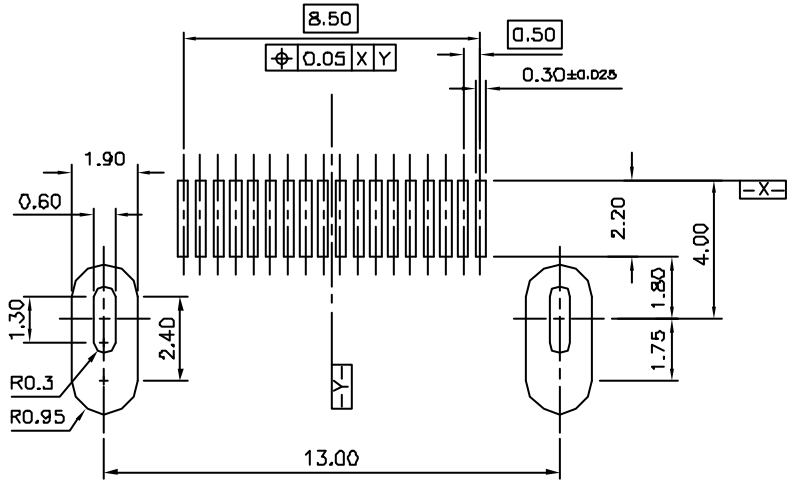

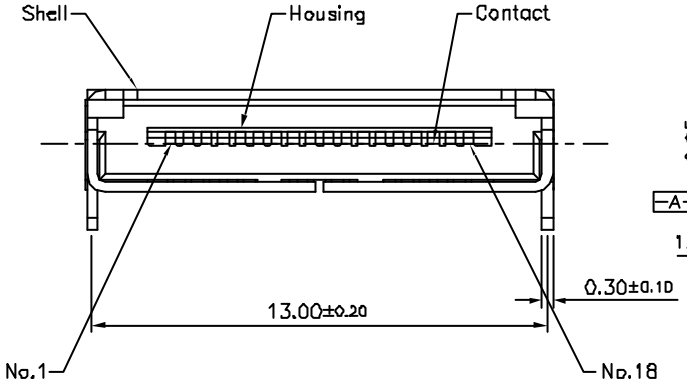

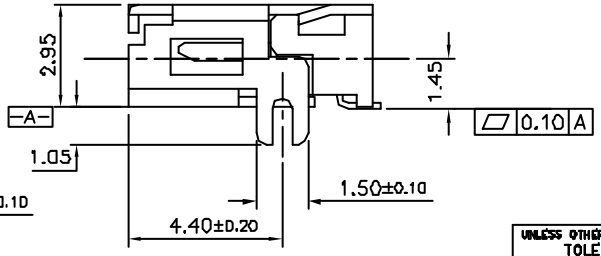

CUSTOMER DRAWING

UNLESS OTHERWISE SPECIFIED TOLERANCES			APPROVAL	DATE	Amphenol
	U.S.	METRIC	DRAWN Charles Yang	11/19/02	Amphenol East Asia Limited
X +/-		0.25	CHECKED Michael Ip	11/19/02	TITLE
XX +/-		0.13	CHECKED		Bottom Entry Connector
XXX +/-					
FRACTIONS +/-			DRAWING FILE : PC MASTER\DRAWING\MHS\MHS0018\201\002		
ANGLES +/-		3°			
FOR MATERIALS AND FINISHES SEE NOTES					
REMOVE SHARP EDGES			ANGLE OF PROJECTION		SIZE A3 · DRAWING NO. C MHS-0018-201-002 · REV. A1
DIMENSIONS					
~~UNIT~~	~~INCHES~~				SCALE NONE · SHEET 1 OF 1
(METRIC)	(MM)				